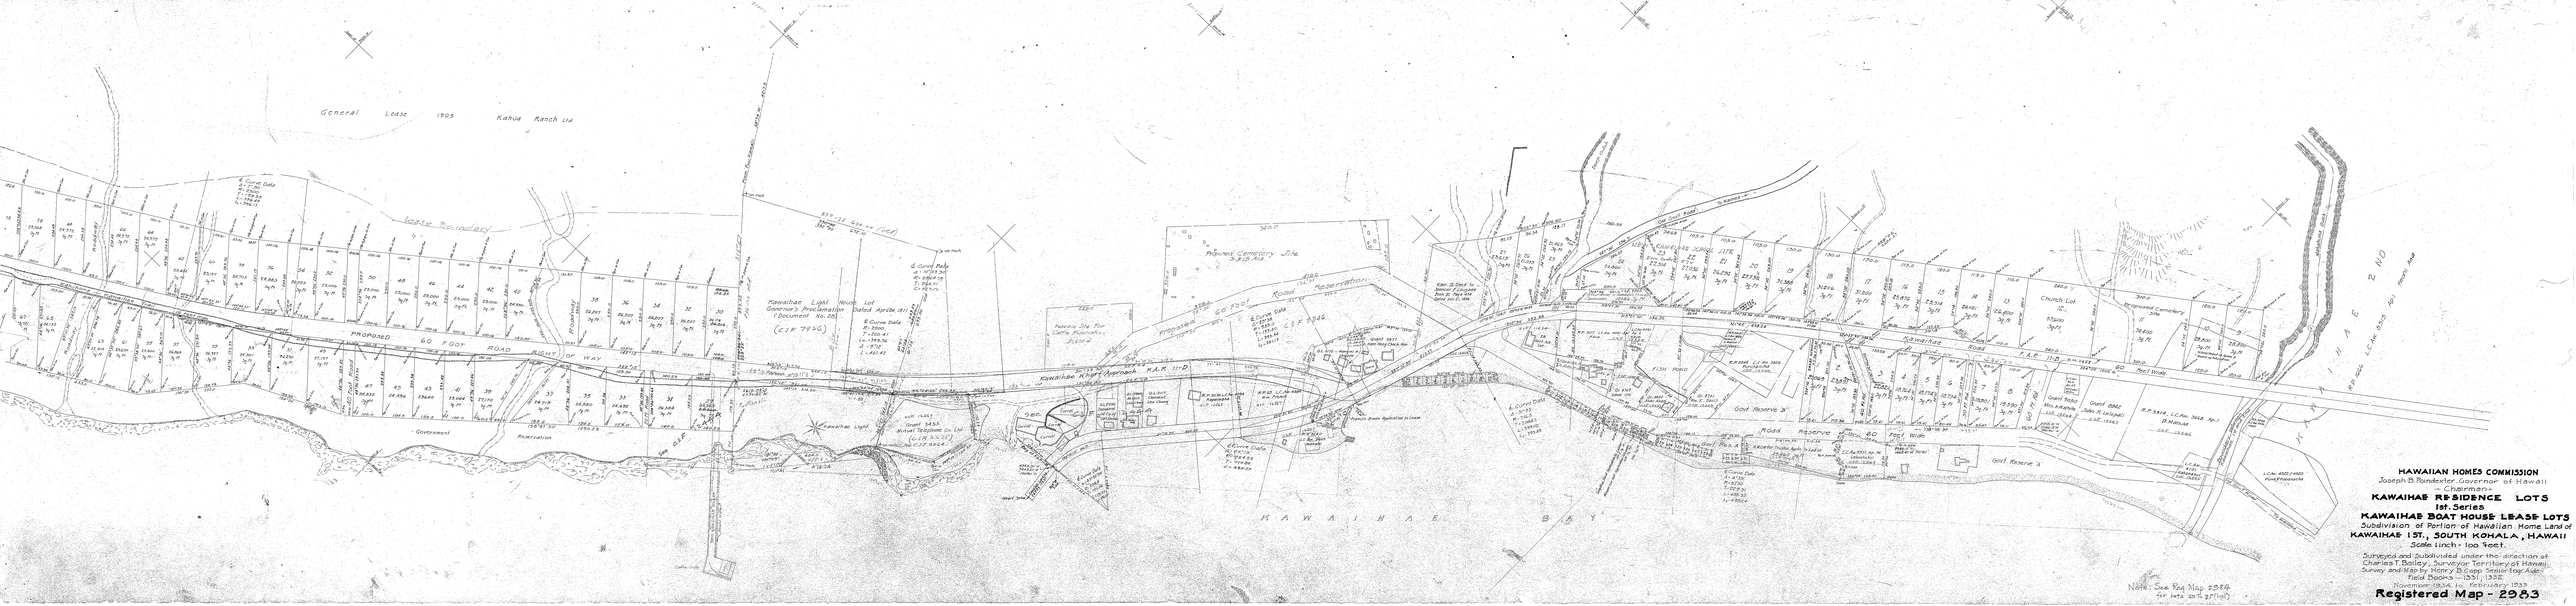

HAWAIIAN HOMES COMMISSION
Joseph B. Poindexter, Governor of Hawaii
- Chairman -

KAWAIHAE RESIDENCE LOTS
1st. Series

KAWAIHAE BOAT HOUSE LEASE LOTS
Subdivision of Portion of Hawaiian Home Land of
KAWAIHAE 1ST., SOUTH KOHALA, HAWAII
Scale 1 inch - 100 feet.

Surveyed and Subdivided under the direction of
Charles T. Bailey, Surveyor Territory of Hawaii
Survey and Map by Henry B. Cogo Senior Engr. Aide
Field Books - 1531, 1532
November 1934 to February 1935

Note: See Reg. Map 2086
for lots 20 to 27 (incl.)

Registered Map - 2983