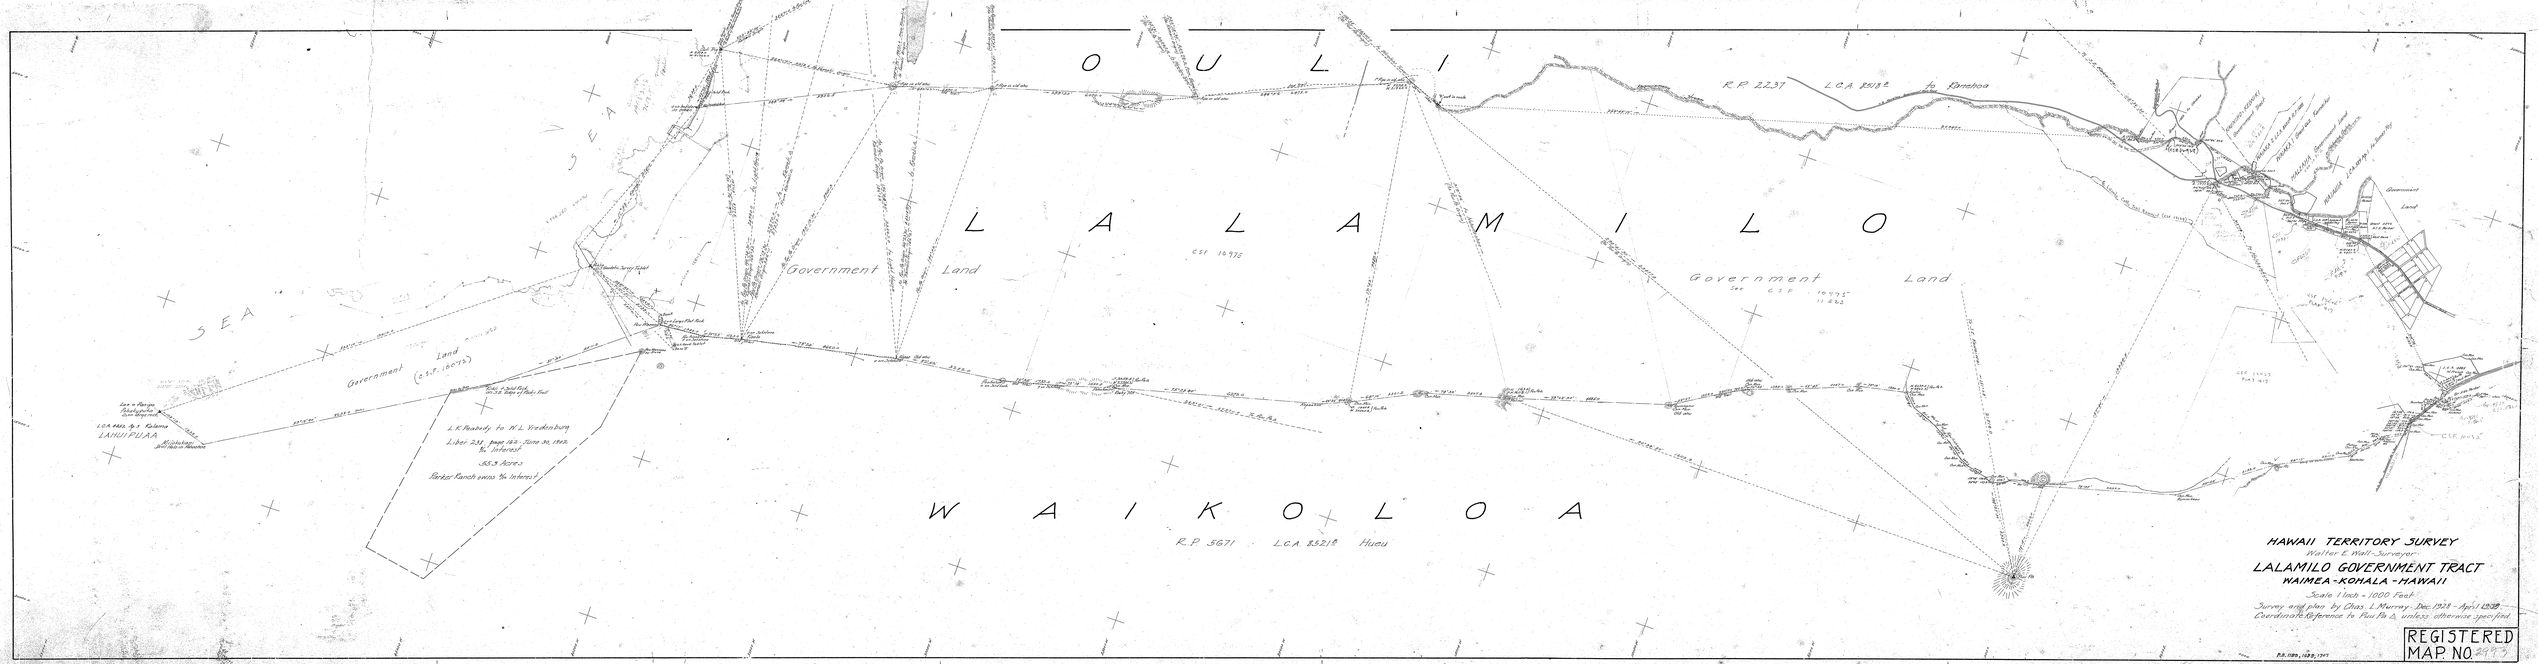
O U L I
L A L A M I L O
W A I K O L O A
SEA
SEA
Government Land
Government Land
Government Land
R.P. 2237 L.C.A. 8818 to Panahoa
R.P. 5671 L.C.A. 8521B Huau
L.C.A. 1466 Ap. 1 Kalama
LAHUI PUAA
L.K. Peabody to W.L. Vredenburg
Liber 231 page 183 - June 30, 1948
% Interest
355.5 Acres
Parker Ranch owns % Interest
HAWAII TERRITORY SURVEY
Walter E. Wall - Surveyor
LALAMILO GOVERNMENT TRACT
WAIMEA - KOHALA - HAWAII
Scale 1 inch = 1000 Feet
Survey and plan by Chas. L. Murray Dec. 1928 - April 1929
Coordinate Reference to Pau Pa △ unless otherwise specified
REGISTERED
MAP NO.